FilmL.A., Inc.
6255 W Sunset Blvd, 12th Floor
Hollywood, CA 90028
t: (213)977-8600 - f: (213)977-8601
www.filmla.com

Summary Information

Permit No: F00141668-B **Type of Permit:** FILMING **Release Date:** 08/29/2018

Production Company MJZ DBA MORTON JANKEL ZANDER

Insured Company Name MJZ DBA MORTON JANKEL ZANDER

Contact Phone No. 1 310-826-6200
Contact Phone No. 2
Fax
Address 2201 CARMELINA AVE
LOS ANGELES, California 90064

Production Title FOX SPORTS

Type of Production Commercial - Standard

Producer Deb Tietjen

Director Craig Gillespi

1st AD Christian Van Fleet

Production Manager Deborah Schneider

FilmL.A. Coordinator Tara Kramer

Location Manager David Doumeng
Primary Phone Office - 310-826-6200
Secondary Phone Mobile - 310-617-5480

Location Assistant David Doumeng
Primary Phone Office - 310-617-5480
Secondary Phone

Fees

Posting 1800	$414.00
Posting Max	$828.00
Notification Charge	$340.00
LA CITY LANE AND STREET CLOSURE FEE	$312.00
LA CITY DEPT OF REC AND PARKS PARK MONITOR FEE	$342.00
FILMLA NON-REFUNDABLE FILM PERMIT RIDER FEE	$109.00
LA CITY DEPT OF REC AND PARKS CREW PARKING 16 VEHICLES AND UP	$300.00
LA CITY DEPT OF REC AND PARKS MONITOR REPORTING FEE	$152.00

Total Permit Fee $2,797.00

Number of Locations 2

NOT A PERMIT

FilmL.A., Inc.
6255 W Sunset Blvd, 12th Floor
Hollywood, CA 90028
t: (213)977-8600 - f: (213)977-8601
www.filmla.com

Summary Information — Location

Permit Number	F00141668-B	**Location Manager**	David Doumeng
Production Company	MJZ DBA MORTON JANKEL ZANDER	Primary Phone	Office - 310-826-6200
Insured Company	MJZ DBA MORTON JANKEL ZANDER	Secondary Phone	Mobile - 310-617-5480
Production Title	FOX SPORTS		

Location Address 5043 Van Nuys Blvd, Los Angeles, CA

Location Type Restaurant

Film Dates 8/30/2018 - 8/30/2018 10:00 - 04:00 1 day

Open or Closed to the Public Closed

Generic Conditions

*LA CITY AND/OR LA COUNTY FIRE CHECKLIST ATTACHED TO FINAL PERMIT. THE PERMITTEE IS RESPONSIBLE FOR COMPLETING CHECKLIST PRIOR TO FILMING ACTIVITY AT THIS LOCATION. NON COMPLIANCE MAY RESULT IN ASSIGNMENT OF A FIRE OFFICER.
Community Survey Obtained
Must Maintain 5' Clearance on Sidewalks/Walkways
Must maintain local/emergency access
No cast or crew parking on area streets
No interference with merchant activity.
No interference with vehicular or pedestrian traffic
Number of uniformed officers listed on the permit is a minimum requirement. Permittee remains responsible for deploying a sufficient number of uniformed officers to provide traffic and crowd control to ensure the safety of the film crew and the public.
Traffic control must be done in accordance w/MUTCD
Traffic Officers Required
Uniformed officers shall have a copy of the film permit in their possession and are required to confirm that all traffic control signage devices are in place.

Please see attached documents

62158 - VNSO PARKING.pdf
Van Nuys Blvd (closure) btwn Otsego St and Hesby St (Ver2) - MJZ (Rev 1).pdf

Equipment on Location

Type	Quantity
5 or 10 ton trucks	2
Camera cars	1
Cast/Crew vehicles	65
Catering Truck	1
Condors	1
Cranes	1
Cube Trucks	4
Generator	1

Personnel on Location

Type	Quantity
Cast	15
Crew	65
Spot Check	1

NOT A PERMIT

FilmL.A., Inc.
6255 W Sunset Blvd, 12th Floor
Hollywood, CA 90028
t: (213)977-8600 - f: (213)977-8601
www.filmla.com

Summary Information — Location

Permit Number F00141668-B
Production Company MJZ DBA MORTON JANKEL ZANDER
Insured Company MJZ DBA MORTON JANKEL ZANDER
Production Title FOX SPORTS

Location Manager David Doumeng
Primary Phone Office - 310-826-6200
Secondary Phone Mobile - 310-617-5480

Motor Homes	2
Picture vehicles	5
Stakebed Trucks	2
Trailers	2
Vans	4

Filming Activities Camera in car; Camera on sticks; Car-to-Car; Drive by; Drive ups & away; Driving shots; Equipment on property; Equipment on sidewalk, in curb lane & across street; Interior and exterior dialogue; Intermittent traffic control - 2 minutes standard; exterior traffic jam scene on street; drive ups/aways on property/street;

Jurisdiction **Political:** Los Angeles City - Council District 04 **Police:** Los Angeles Police Department **Fire:** Los Angeles City

Thomas Guide **Page:** 562 **Grid:** A3

Approvals

LOS ANGELES CITY DEPARTMENT OF REC & PARKS - FILM OFFICE	Crystal Castellanos
LOS ANGELES CITY POLICE DEPARTMENT	Gabriel Aleman
LOS ANGELES CITY DEPARTMENT OF TRANSPORTATION - CLOSURES	Adrian Fayad
LOS ANGELES CITY DEPARTMENT OF PUBLIC WORKS-COMMISSIONER	Kevin James

Coordinator Note RIDER B - RELEASES LOCATION.

Parking

Base Camp
Location Type : Filming Location

Crew Parking
Location Type : Other Location
VAN NUYS/SHERMAN OAKS RECREATION CENTER
14201 Huston St, Los Angeles, CA, 91423

Parking Notes
Crew @ Sherman Oaks rec center/Tyrone lot (RES#62138) 9a-5a

Posting "No Parking" signs
B/S VAN NUYS BLVD., OTSEGO ST - ADDISON ST
S/S OTSEGO ST, VAN NUYS BLVD - WEST TO ALLEY
N/S HESBY ST, VAN NUYS BL.- WEST TO ALLEY

Approximate Footage 1501 - 1800 **Log Number** 213651

Date(s) 8/30/2018 to 8/30/2018 **Time(s)** 00:00 to 00:00

NO PERMIT

FilmL.A., Inc.
6255 W Sunset Blvd, 12th Floor
Hollywood, CA 90028
t: (213)977-8600 - f: (213)977-8601
www.filmla.com

Summary Information — Location

Permit Number	F00141668-B	**Location Manager**	David Doumeng
Production Company	MJZ DBA MORTON JANKEL ZANDER	Primary Phone	Office - 310-826-6200
Insured Company	MJZ DBA MORTON JANKEL ZANDER	Secondary Phone	Mobile - 310-617-5480
Production Title	FOX SPORTS		

Lane / Full Closure FULL STREET CLOSURE ON VAN NUYS BLVD., FROM OTSEGO ST - HESBY ST

Approximate Footage 0 - 300

Date(s) 8/30/2018 to 8/30/2018 **Time(s)** 23:00 to 04:00

NOT A PERMIT

FilmL.A., Inc.
6255 W Sunset Blvd, 12th Floor
Hollywood, CA 90028
t: (213)977-8600 - f: (213)977-8601
www.filmla.com

Summary Information — Location

Permit Number	F00141668-B	**Location Manager**	David Doumeng
Production Company	MJZ DBA MORTON JANKEL ZANDER	Primary Phone	Office - 310-826-6200
Insured Company	MJZ DBA MORTON JANKEL ZANDER	Secondary Phone	Mobile - 310-617-5480
Production Title	FOX SPORTS		

This location has been CANCELED

Location Address Van Nuys Blvd., Chandler Blvd - Weddington St, Los Angeles, CA, 91401

Location Type Street

Film Dates 8/30/2018 - 8/30/2018 22:00 - 04:00 1 day

Open or Closed to the Public Open

Generic Conditions

*Certain service and personnel fees required by jurisdictional agencies are not collected by FilmL.A. Any such fees must be paid directly to the appropriate agency, and a separate invoice will be provided to the permittee.
Community Survey Required
Must Maintain 5' Clearance on Sidewalks/Walkways
Must maintain local/emergency access
No cast or crew parking on area streets
No interference with merchant activity.
Number of uniformed officers listed on the permit is a minimum requirement. Permittee remains responsible for deploying a sufficient number of uniformed officers to provide traffic and crowd control to ensure the safety of the film crew and the public.
Traffic control must be done in accordance w/MUTCD
Traffic Officers Required
Uniformed officers shall have a copy of the film permit in their possession and are required to confirm that all traffic control signage devices are in place.

Please see attached document Van Nuys (closure) btwn Chandler to Weddington - MJZ.pdf

Equipment on Location

Type	Quantity
5 or 10 ton trucks	2
Camera cars	2
Cast/Crew vehicles	65
Catering Truck	1
Condors	1
Cranes	1
Cube Trucks	5

Personnel on Location

Type	Quantity
Cast	15
Crew	65
Off-Duty/Retired LAPD Officer(s)	2

NOT A PERMIT

FilmL.A., Inc.
6255 W Sunset Blvd, 12th Floor
Hollywood, CA 90028
t: (213)977-8600 - f: (213)977-8601
www.filmla.com

Summary Information — Location

Permit Number F00141668-B
Production Company MJZ DBA MORTON JANKEL ZANDER
Insured Company MJZ DBA MORTON JANKEL ZANDER
Production Title FOX SPORTS

Location Manager David Doumeng
Primary Phone Office - 310-826-6200
Secondary Phone Mobile - 310-617-5480

Generator	1
Motor Homes	2
Picture vehicles	25
Stakebed Trucks	2
Trailers	2
Vans	4

Filming Activities Camera in car; Camera on sticks; Car-to-Car; Drive by; Drive ups & away; Driving shots; Equipment on sidewalk, in curb lane & across street; Exterior Dialogue; Exterior establishing shots; simulated traffic jam scene;

Jurisdiction **Political:** Los Angeles City - Council District 04 **Police:** Los Angeles Police Department **Fire:** Los Angeles City

Approvals LOS ANGELES CITY POLICE DEPARTMENT — Gabriel Aleman
LOS ANGELES CITY DEPARTMENT OF PUBLIC WORKS-COMMISSIONER — Kevin James

Coordinator Note **LOCATION CANCELED. FEES DUE**

Parking
Base Camp
Location Type : Filming Location

Crew Parking
Location Type : Other Location
VAN NUYS/SHERMAN OAKS RECREATION CENTER
14201 Huston St, Los Angeles, CA, 91423

Parking Notes
Crew @ Sherman Oaks rec center/Tyrone lot (RES#62138) 10a-4a

Posting "No Parking" signs B/S VAN NUYS BLVD, CHANDLER BLVD - WEDDINGTON ST
B/S CLARK ST, VAN NUYS BLVD - WEST TO ALLEY

Approximate Footage more than 1800 **Log Number** 213654

Date(s) 8/30/2018 to 8/30/2018 **Time(s)** 18:00 to 06:00

Lane / Full Closure FULL STREET CLOSURE ON VAN NUYS BLVD., FROM WEDDINGTON ST - CHANDLER BLVD

Approximate Footage 0 - 300

NOT A PERMIT

FilmL.A., Inc.
6255 W Sunset Blvd, 12th Floor
Hollywood, CA 90028
t: (213)977-8600 - f: (213)977-8601
www.filmla.com

Summary Information — Location

Permit Number	F00141668-B	**Location Manager**	David Doumeng
Production Company	MJZ DBA MORTON JANKEL ZANDER	Primary Phone	Office - 310-826-6200
Insured Company	MJZ DBA MORTON JANKEL ZANDER	Secondary Phone	Mobile - 310-617-5480
Production Title	FOX SPORTS		

Date(s) 8/30/2018 to 8/30/2018 **Time(s)** 22:00 to 04:00

NOT A PERMIT

PARK FILM OFFICE
City of Los Angeles, Department of Recreation and Parks
4730 Crystal Springs Drive, (Mail Stop 664)
Los Angeles, California 90027
Telephone: (323) 644-6220 Fax: (213) 847-6056

Film Production Guidelines

Welcome to the City of Los Angeles, Department of Recreation and Parks. In our partnership to protect the environmental integrity of our parks the Park Film Office is providing guidelines to ensure a safe and successful film shoot. Please review and provide copies of these guidelines to the appropriate responsible persons. Thank you for the continuous use of our parkland.

VAN NUYS SHERMAN OAKS
TYRONE & HUSTON LOT

- **OK to CREW PARK in the Van Nuys Sherman Oaks – Tyrone & Huston Lot on 08/30/2018 from 9am-5am on Friday 8/31/18 (see plot plan).**
- **Ok to PARK 100 crew cars in the VNSO – Tyrone & Huston Lot (see plot plan).**
- **MAY NOT PARK IN ANY HANDICAP OR STAFF PARKING SPOTS.**
- **All cars MUST be legally parked, no double parking, no blocking entrance, and must not block any red zones or fire hydrants.**
- **Not approved to film/ photograph in the park.**
- **Not allowed to close off any access areas to the park at all times.**
- **MUST work around park patrons and park activities.**
- **NOT APPROVED TO FILM IN THE PARK.**
- **NOT APPROVED TO HAVE EQUIPMENT BASE CAMP.**
- **NOT APPROVED TO HAVE A GENERATOR.**
- **NOT APPROVED TO HAVE CATERING.**
- **NOT APPROVED TO BE INSIDE THE REC CENTER, NO EXCEPTIONS.**
- **Company does not have exclusive use of the park/parking lot.**
- NO APPROVED TO HAVE PROPANE HEATERS WITHOUT PRIOR APPROVALS FROM L.A.F.D.
- Vehicles and/or heavy equipment are not allowed on turf areas unless prior approval is given by the Park Film Office.
- May not block or restrict access to parking lot at any time.
- Service roads, parking lot driveway access, handicap or electric vehicle designated parking stalls may not be blocked or restricted.
- 20’ emergency vehicle access lanes must be maintained in parking lots and park streets at all times.
- **Production companies must provide their own restroom and trash receptacles**. The City dumpsters and trash cans cannot be used so all self-

DRAFT

generated trash has to be removed and disposed of off-site. **Not allowed to close off any access areas to the park at all times.**

- Film permits do not provide exclusive use of a park or recreation area.
- Due to underground plastic irrigation lines and trees having shallow root systems, staking or drilling into turf, rocks, trees or asphalted areas is not permissible unless prior approval is given by the Park Film Office. This approval will be noted in the permitted guidelines.
- Locked park gates can only be accessed by a Park Film Office Monitor. Security of open gates must be provided by the permitted company. Any equipment that is permitted to stay overnight must be guarded by the permitted company's security group.
- Alterations to natural or manmade surroundings or content of the park are not permissible unless documented in these specific guidelines. The permit holder is financially responsible for all remediation should there be any damage or unauthorized alteration to Department property. The remediation and cost of will be determined by the Park Film Office.
- A Park Film Office Monitor(s) may be assigned to the permitted location. Their job is to ensure guidelines are followed, liaison between park patrons, other City employees and a communication link between Permitee and the Park Film Office for any additional needs or authorizations. When the Park Film Office is closed the Park Film Monitor has the authority and responsibility to modify these guidelines within the parameters given to them by their supervisor. The Park Film Monitor has access 24/7 to contact their supervisors if needed. The Permitee will be required to adhere to the instructions, restrictions and requests given by the Park Film Monitor.
- Smoking is prohibited on all Department properties. An exception has been made for permitted film production companies to smoke in areas that are designated by the Fire Safety Officer or Park Film Monitor. If a Fire Safety Officer or Park Film Monitor is not assigned to the Permitee there will be no smoking with the exception of an actor smoking while performing or as part of the scene.
- A designated smoking area may not be near any patron activity or facility. Large buckets of sand or water must be placed in this area for disposal of tobacco or tobacco related products. The designated smoking area may be revoked or not allowed depending on weather and location conditions. Failure to comply with the smoking restrictions may result in a fine.

F-141668

MJZ DBA MORTON JANKEL ZANDER - FOX SPORTS

(VAN NUYS SHERMAN OAKS REC – TYRONE & HUSTON LOT)

NOT A PERMIT

Permit #F00141668-B

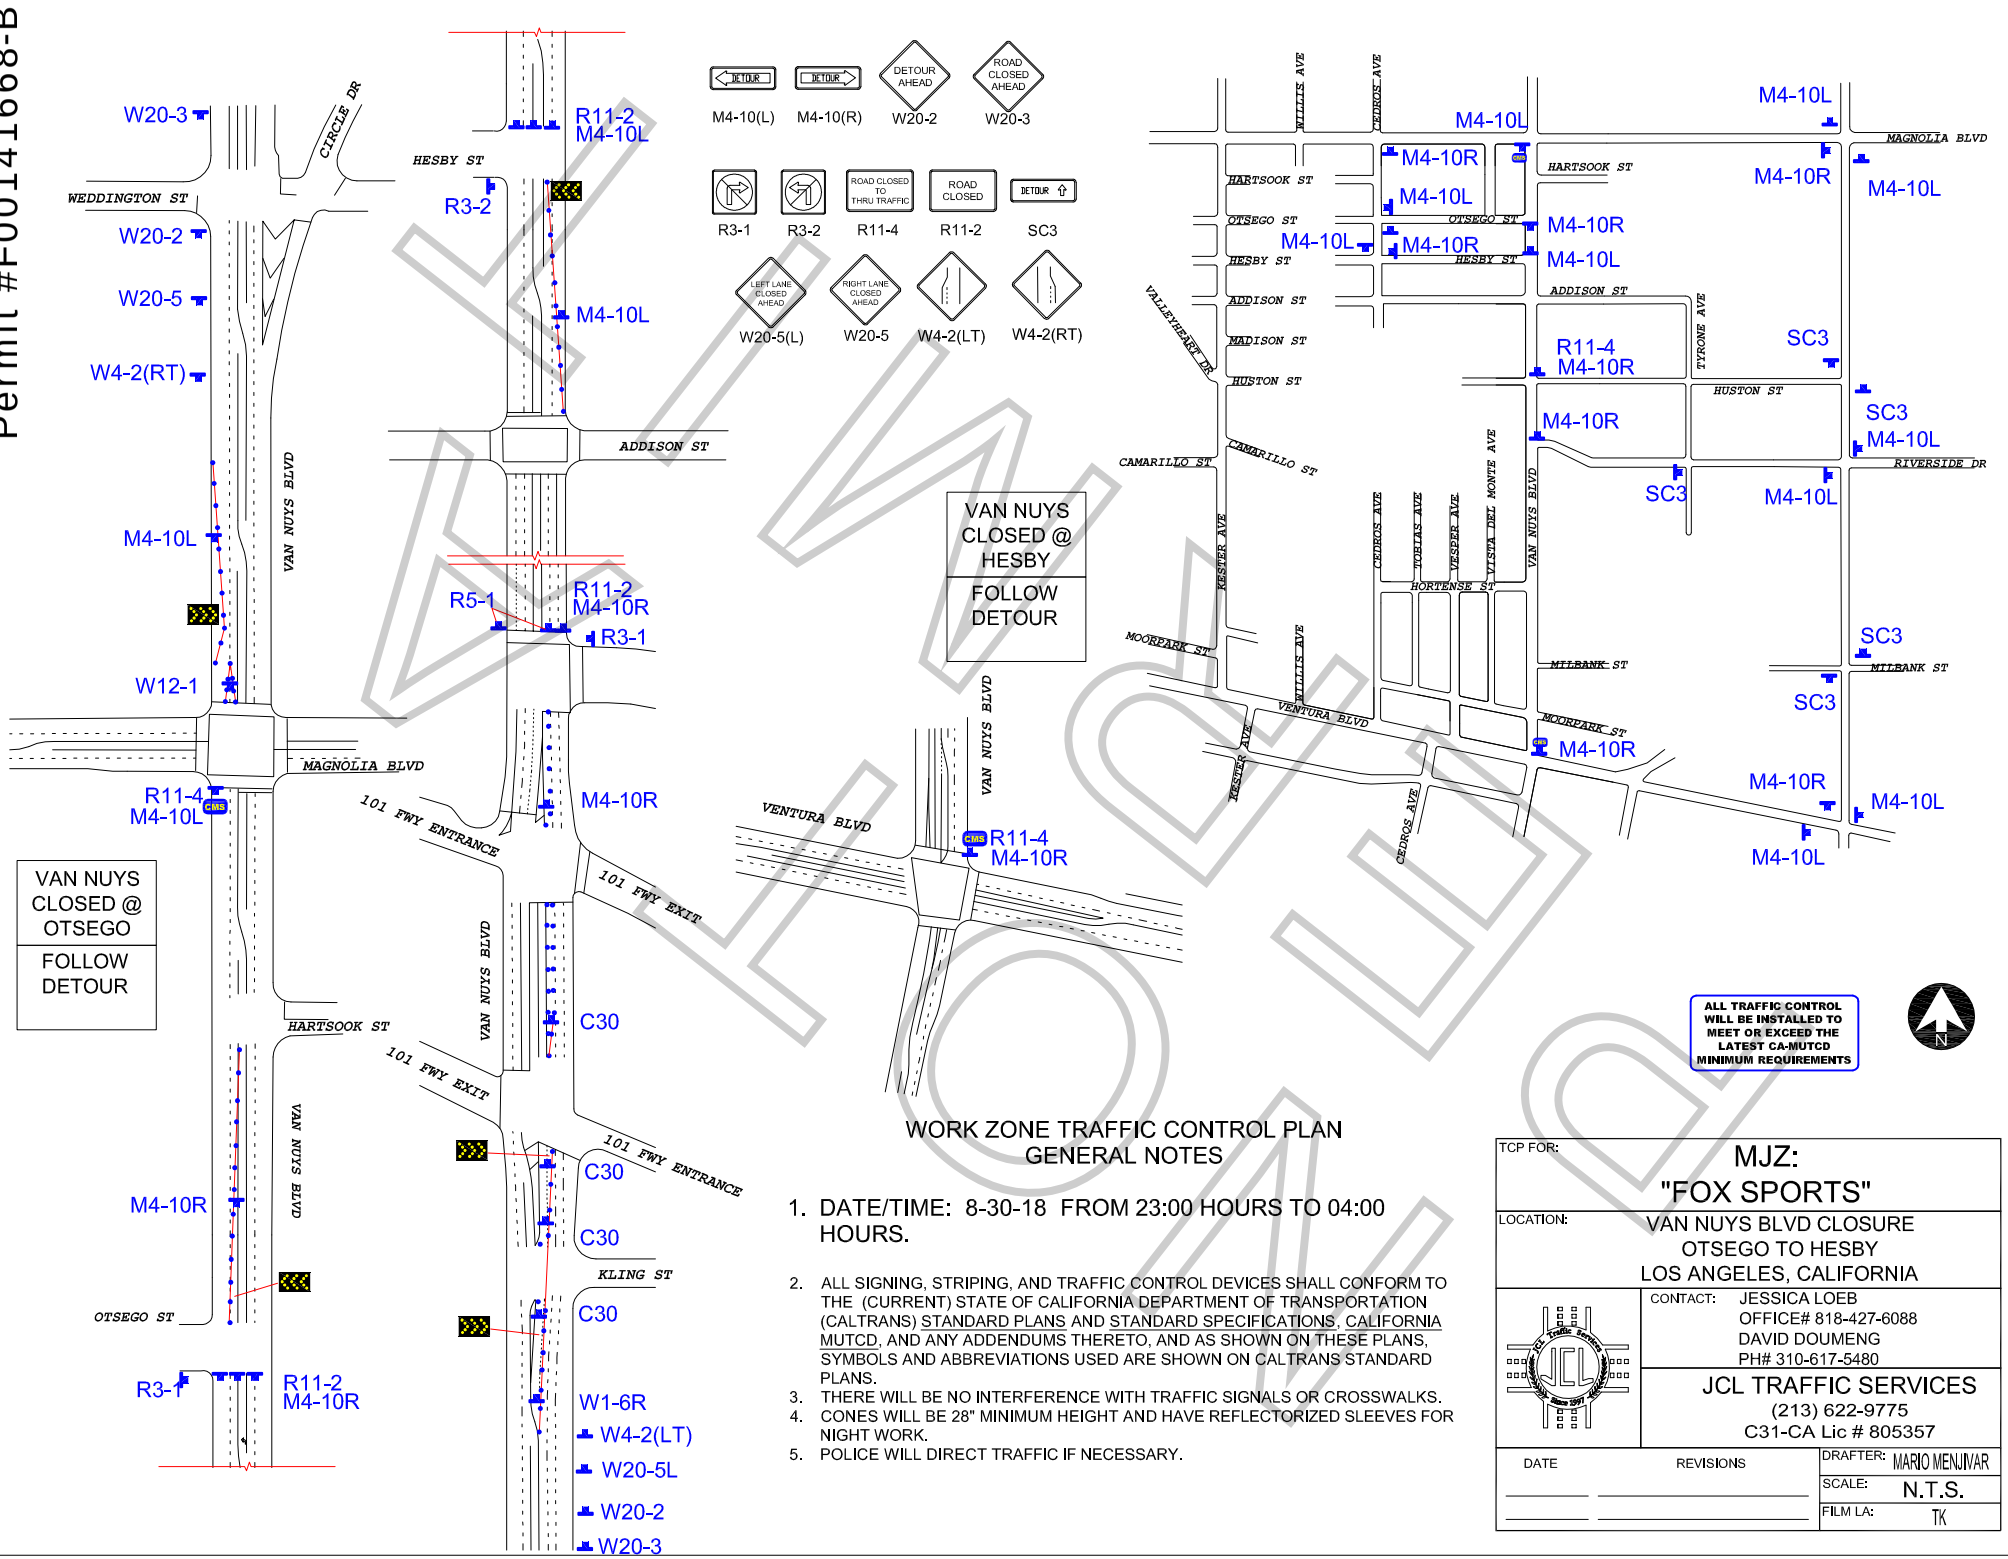

KLW

ALL TRAFFIC CONTROL WILL BE INSTALLED TO MEET OR EXCEED THE LATEST CA-MUTCD MINIMUM REQUIREMENTS

N

WORK ZONE TRAFFIC CONTROL PLAN GENERAL NOTES

1. DATE/TIME: 8-30-18 FROM 23:00 HOURS TO 04:00 HOURS.
2. ALL SIGNING, STRIPING, AND TRAFFIC CONTROL DEVICES SHALL CONFORM TO THE (CURRENT) STATE OF CALIFORNIA DEPARTMENT OF TRANSPORTATION (CALTRANS) STANDARD PLANS AND STANDARD SPECIFICATIONS, CALIFORNIA MUTCD, AND ANY ADDENDUMS THERETO, AND AS SHOWN ON THESE PLANS, SYMBOLS AND ABBREVIATIONS USED ARE SHOWN ON CALTRANS STANDARD PLANS.
3. THERE WILL BE NO INTERFERENCE WITH TRAFFIC SIGNALS OR CROSSWALKS.
4. CONES WILL BE 28" MINIMUM HEIGHT AND HAVE REFLECTORIZED SLEEVES FOR NIGHT WORK.
5. POLICE WILL DIRECT TRAFFIC IF NECESSARY.

TCP FOR: MJZ: "FOX SPORTS"

LOCATION: VAN NUYS BLVD CLOSURE
OTSEGO TO HESBY
LOS ANGELES, CALIFORNIA

CONTACT: JESSICA LOEB
OFFICE# 818-427-6088
DAVID DOUMENG
PH# 310-617-5480

JCL TRAFFIC SERVICES
(213) 622-9775
C31-CA Lic # 805357

DATE	REVISIONS	DRAFTER: MARIO MENJIVAR
		SCALE: N.T.S.
		FILM LA: TK

Permit #F004164688

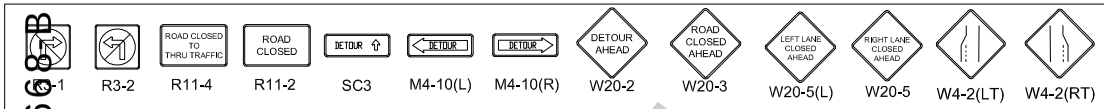

TRAFFIC SIGNAL

TRAFFIC CONE

TYPE I W/ SIGN

FLASHING ARROW SIGN (FAS)

ALL TRAFFIC CONTROL WILL BE INSTALLED TO MEET OR EXCEED THE LATEST CA-MUTCD MINIMUM REQUIREMENTS

DETAIL A:

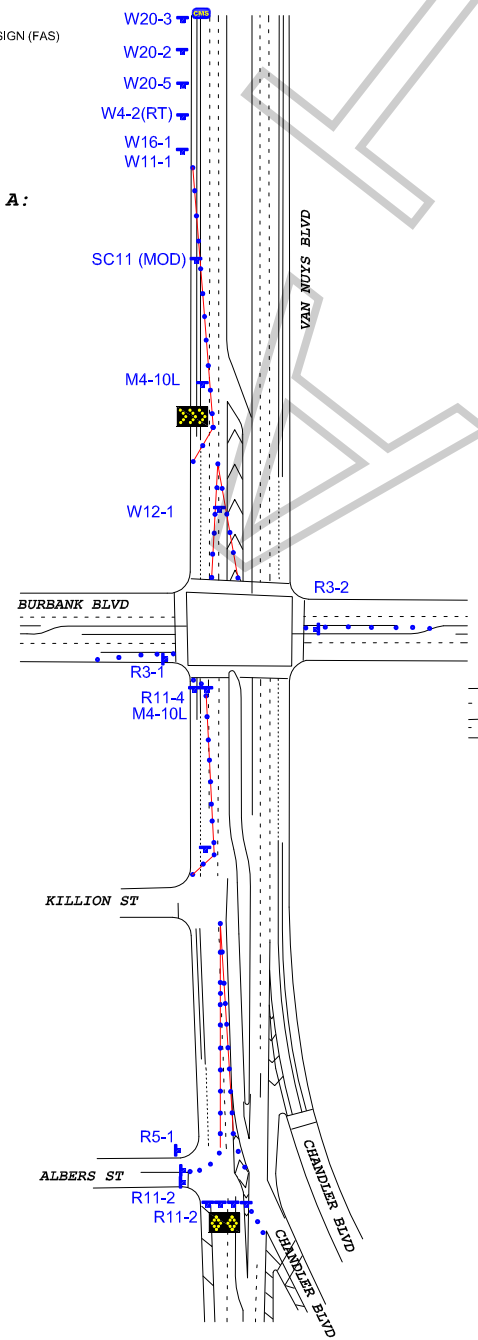

DETAIL B:

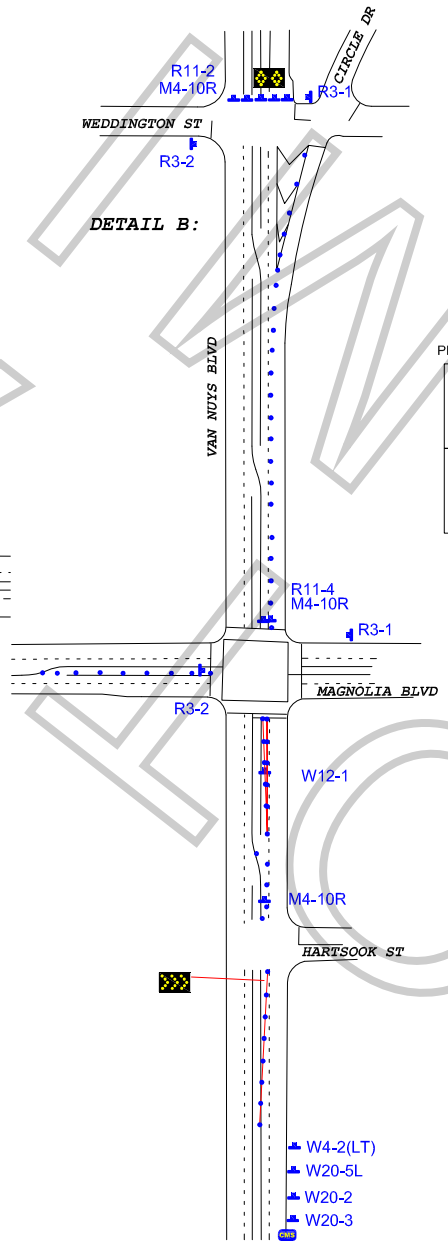

DETAIL A:

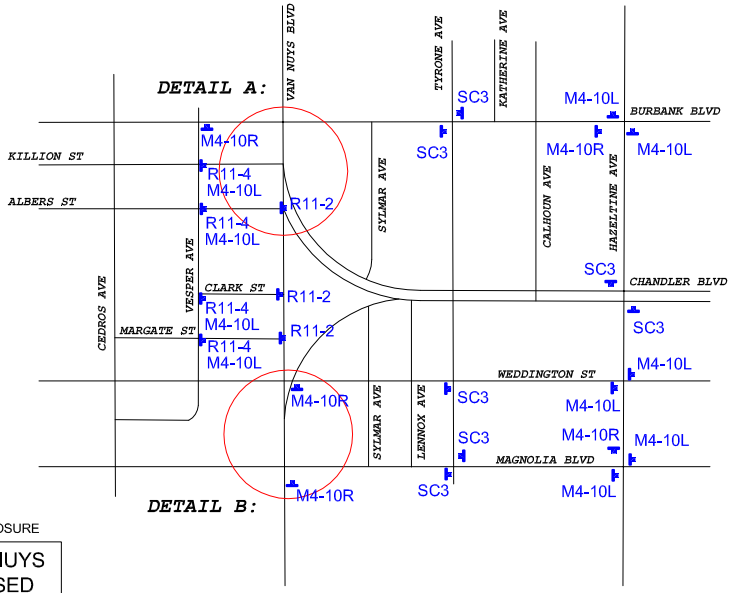

DETAIL B:

PRIOR TO CLOSURE	DURING CLOSURE
VAN NUYS WILL BE CLOSED	VAN NUYS CLOSED
8-30-18 10 PM TO 4AM	FOLLOW DETOUR

WORK ZONE TRAFFIC CONTROL PLAN GENERAL NOTES

1. DATE/TIME: 8-30-18 FROM 22:00 HOURS TO 04:00 HOURS.

2. ALL SIGNING, STRIPING, AND TRAFFIC CONTROL DEVICES SHALL CONFORM TO THE (CURRENT) STATE OF CALIFORNIA DEPARTMENT OF TRANSPORTATION (CALTRANS) STANDARD PLANS AND STANDARD SPECIFICATIONS, CALIFORNIA MUTCD, AND ANY ADDENDUMS THERETO, AND AS SHOWN ON THESE PLANS, SYMBOLS AND ABBREVIATIONS USED ARE SHOWN ON CALTRANS STANDARD PLANS.
3. THERE WILL BE NO INTERFERENCE WITH TRAFFIC SIGNALS OR CROSSWALKS.
4. CONES WILL BE 28" MINIMUM HEIGHT AND HAVE REFLECTORIZED SLEEVES FOR NIGHT WORK.
5. POLICE WILL DIRECT TRAFFIC IF NECESSARY.

TCP FOR:	MJZ: "FOX SPORTS"
LOCATION:	VAN NUYS BLVD CLOSURE CHANDLER BLVD TO WEDDINGTON ST SHERMAN OAKS, CALIFORNIA
CONTACT:	JESSICA LOEB OFFICE# 818.347.9929 DAVID DOUMENG PH# 310-617-5480
	JCL TRAFFIC SERVICES (213) 622-9775 C31-CA Lic # 805357
DATE / REVISIONS	DRAFTER: MARIO MENJIVAR SCALE: N.T.S. FILM LA: TK

WORK ZONE TRAFFIC CONTROL PLAN